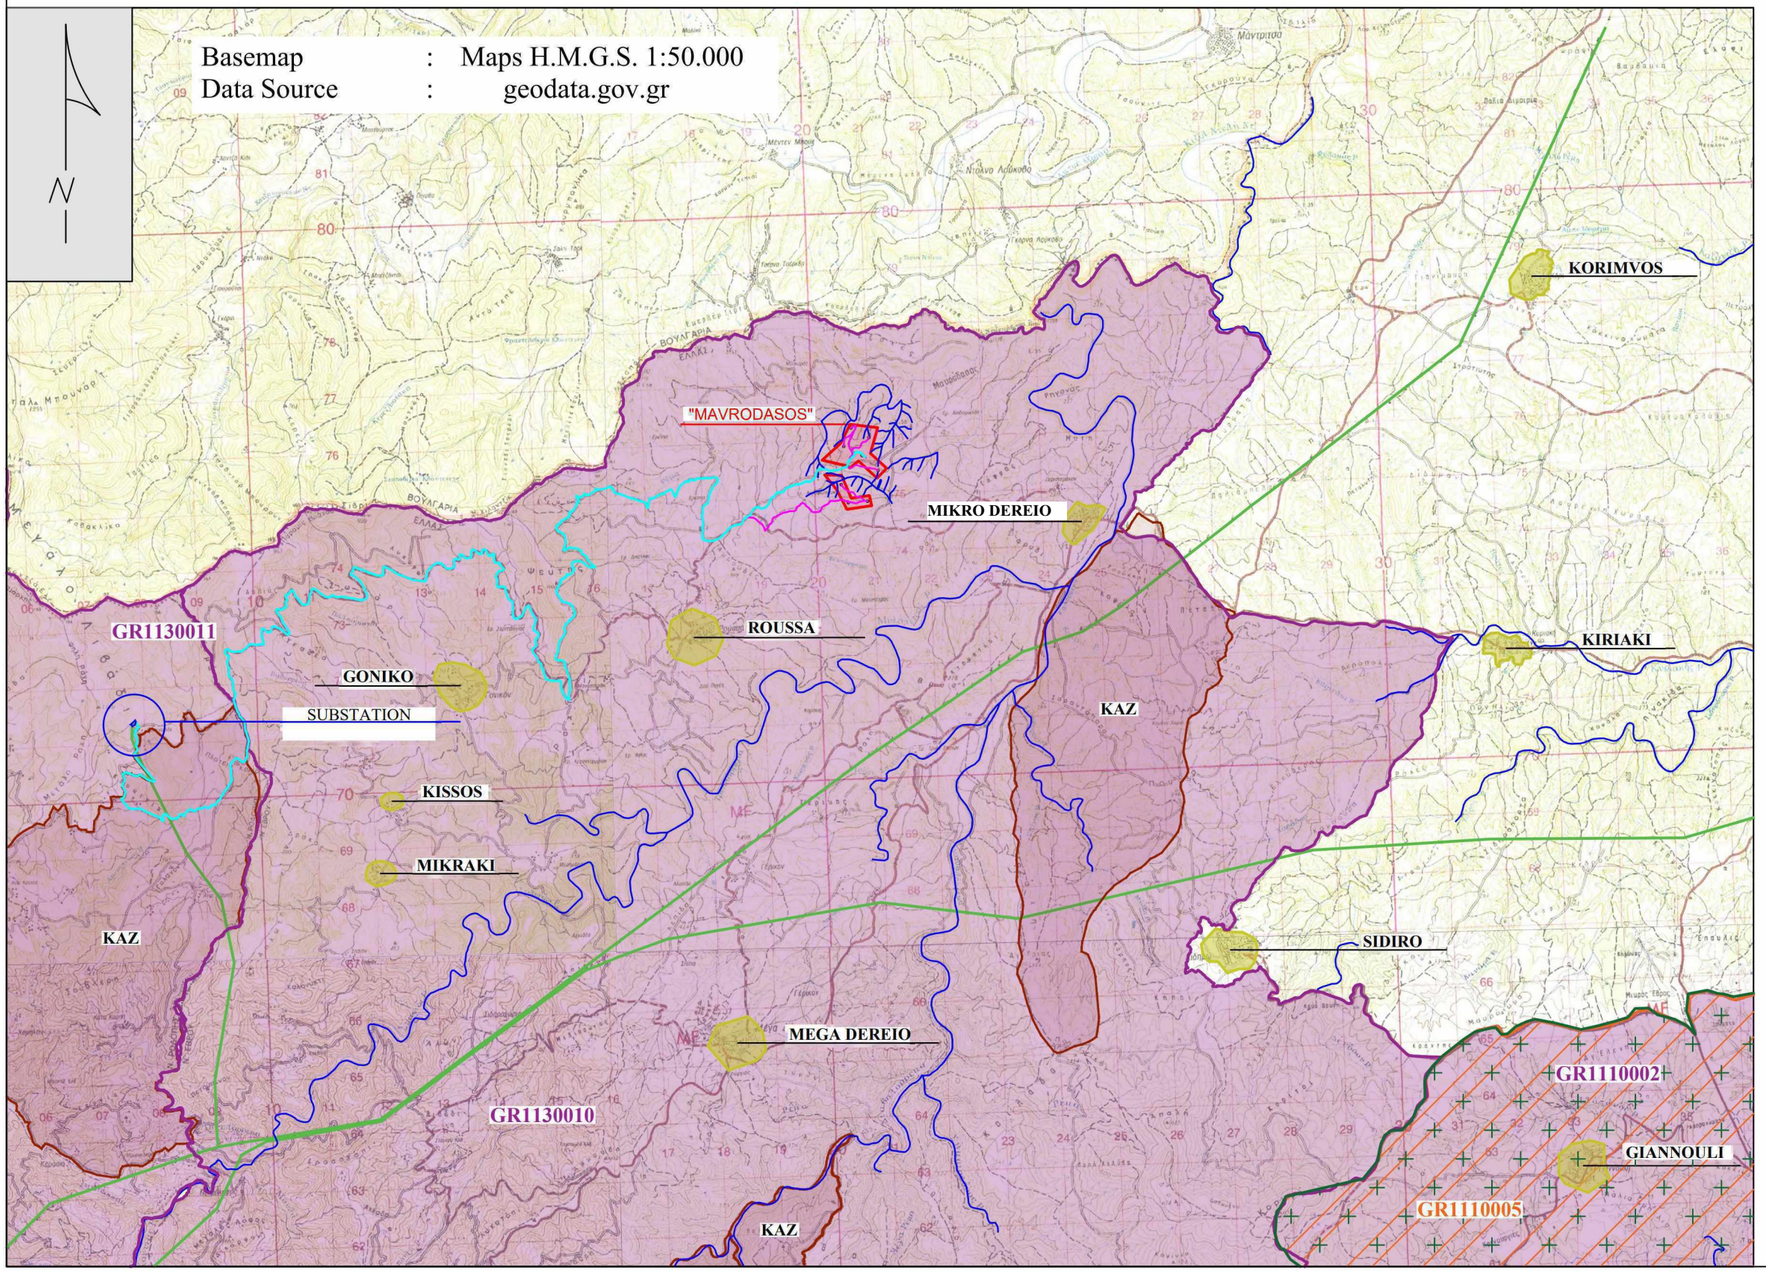

Legend

- WIND POWER PLANT SITE
- LOCAL COMMUNITIES
- LOCATION OF THE SUBSTATION
- WILDLIFE SANCTUARIES
- NATURA - SPA
- NATURA - SCI
- NATIONAL PARKS
- EXTERNAL INTERCONNECTION — INDICATIVE ROUTING OF UNDERGROUND CABLE LINE 33 kV FROM THE CONTROL SETTLEMENT TO THE H.V./E.H.V. SUBSTATION
- INTERNAL INERCONNECTION — INDICATIVE ROUTING OF UNDERGROUND CABLE LINE OF 33 kV M.S. FROM POWER LINES TO THE CONTROL HOUSE
- HYDROGRAPHIC NETWORK
- OVERHEAD HIGH VOLTAGE TRANSMISSION LINES

DEVELOPER	ALIKI ENERGY SINGLE MEMBER P.C.
PROJECT	WIND POWER PLANT WITH A POWER OF 34,50 MW SITE "MAVRODASOS"
LOCATION	MUNICIPAL COMMUNITY OF MIKRO DEREIO, MUNICIPAL UNIT OF ORFEAS, MUNICIPALITY OF SOUFLI, REGIONAL UNIT OF EVROS SITE "MAVRODASOS"
DESIGNER	MACHTIS PANAGIOTIS FORESTER - ENVIRONMENTALIST

PANAGIOTIS VASILIKOS Digitally signed by PANAGIOTIS VASILIKOS Date: 2024.10.21 15:22:39 +03'00'

ISSUE	DATE	DESIGN N.
MAP OF WIDER AREA	AUGUST 2024	X2
	SCALE	
	1:100.000	

STAMP - SIGNATURE	CHECK